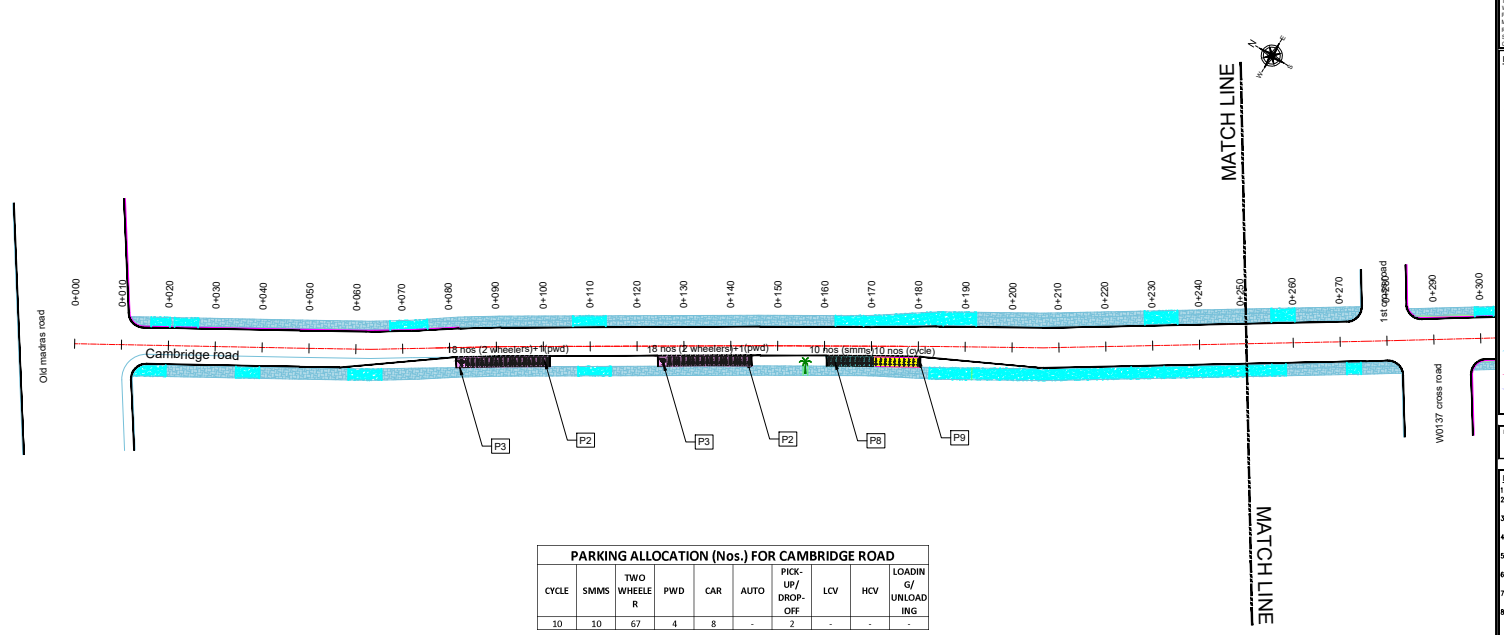


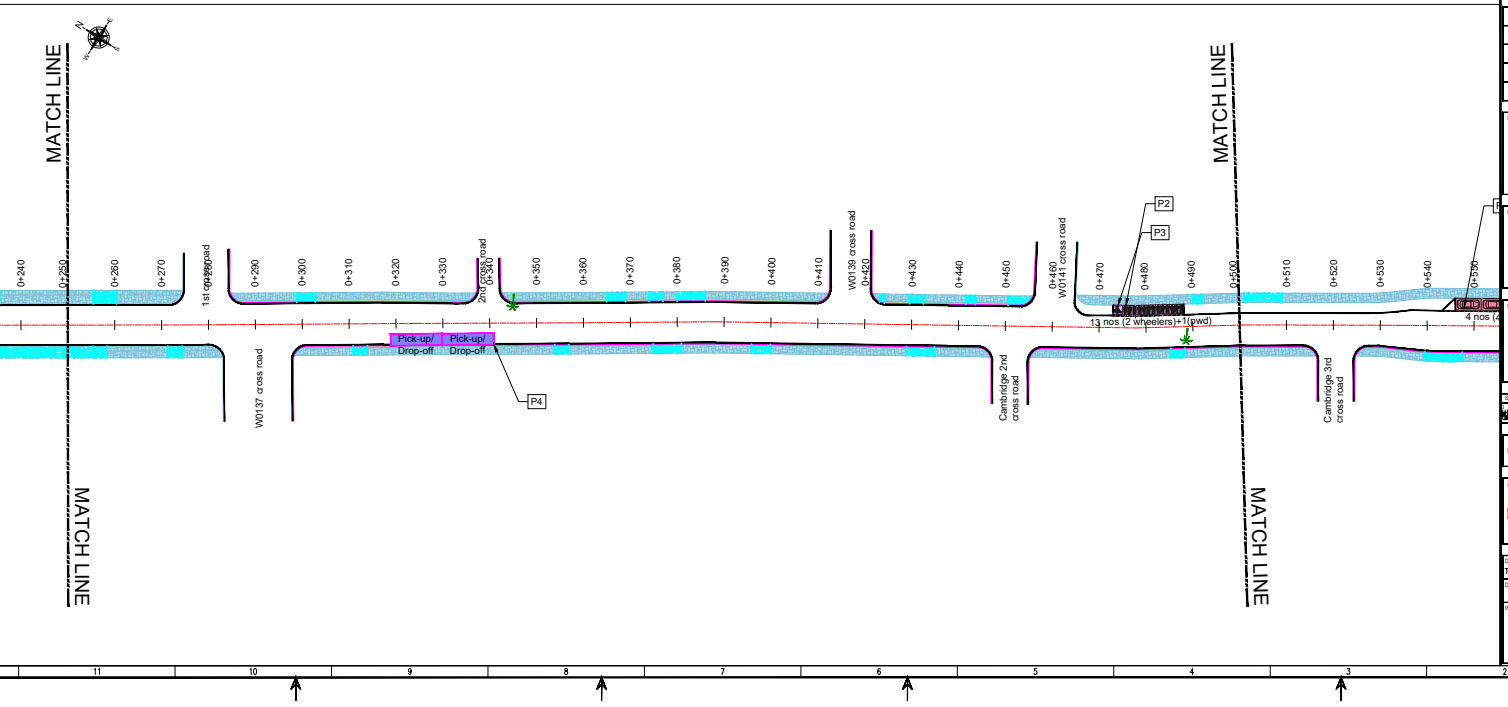


| PARKING ALLOCATION (Nos.) FOR CAMBRIDGE ROAD | | | | | | | | | |
|---|---|---|---|---|---|---|---|---|---|
| CYCLE | SMMS | TWO WHEELER | PWD | CAR | AUTO | PICK-UP/ DROP-OFF | LCV | HCV | LOADING/ UNLOADING |
| 10 | 10 | 67 | 4 | 8 | - | 2 | - | - | - |

**LEGEND:**

- : PROPOSED CENTER LINE
- : LANE MARKING
- : ACCESS LANE MARKING
- : EDGE LANE MARKING
- : PROPOSED KERB LINE
- : PROPOSED FOOTPATH
- P1 : PROPOSED SIGN BOARD
- : PROPOSED CYCLE HUB
- : PROPOSED SMMS HUB
- : PROPOSED TWO WHEELER PARKING
- : PROPOSED PWD (PERSON WITH DISABILITIES) PARKING
- : PROPOSED AUTO RICKSHAW PARKING
- : PROPOSED CAR PARKING
- LCV : PROPOSED LIGHT COMMERCIAL VEHICLE (LCV) PARKING
- HCV : PROPOSED HEAVY COMMERCIAL VEHICLE (HCV) PARKING
- Loading / Unloading : PROPOSED LOADING/UNLOADING ZONE
- Pick-up/ Drop-off : PROPOSED PICK-UP/DROP-OFF ZONE
- : EXISTING FOOTPATH
- : EXISTING SHOULDER
- : EXISTING BUS STOP
- : EXISTING RAMP/ ENTRANCE
- : EXISTING TRANSFORMER

PURPOSE OF ISSUE:

## PARKING ARRANGEMENT PLAN

**NOTES:**

1. ALL DIMENSION ARE IN METRES UNLESS MENTIONED OTHERWISE.
2. DIMENSION ARE NOT TO BE SCALED, ONLY WRITTEN DIMENSION SHALL BE FOLLOWED.
3. THE GENERAL ARRANGEMENT PLAN HAS BEEN PREPARED USING FIELD MEASUREMENT DRAWINGS.
4. ANY MINOR CHANGES TO THE DRAWING REQUIRED CAN BE DONE TO BEST SUIT AS PER SITE CONDITIONS DURING EXECUTION.
5. THESE DRAWINGS TO BE USED ONLY FOR PROVISION OF AREA PARKING PLAN ASSOCIATED INFRASTRUCTURE.
6. ANY OTHER MANDATORY, WARNING AND INFORMATORY SIGNAGE BOARDS WHICH ARE REQUIRED AS PART OF ROAD SAFETY SHALL BE EXECUTED.
7. THE PARKING SIGNAGES SHOULD BE INSTALLED AS PER THE PARKING SIGNAGE MANUAL SHARED BY DULT.
8. THE LOCATION OF SIGNAGE CAN BE ADJUSTED TO BEST SUIT AS PER SITE CONDITIONS DURING EXECUTION.

| REVISION DETAILS | DATE | REV. NO |
|---|---|---|
| | | |
| | | |
| | | |
| | | |
| | | |

SUBMITTED TO:

**BRUHAT BENGALURU MAHANAGARA PALIKE**

PROJECT TITLE:

**AREA PARKING PLAN**
**EAST ZONE - WARD NO. 89**
**CAMBRIDGE ROAD ROAD**
**(8907-8908)**

DRAWING TITLE:

**PARKING ALLOCATION PLAN**
**Ch. 0+000 to Ch. 0+500**

SCALE 1:500 IN A1 SIZE

THIS DRAWING IS THE PROPERTY OF DULT AND SHALL NOT BE COPIED OR USED WITHOUT WRITTEN PERMISSION.
PROVIDING QUALITY CONTROL AND QUALITY ASSURANCE, WHICH INCLUDES QUALITY OF MATERIALS USED AND WORKMANSHIP PROVIDED ALONG WITH SUPERVISION SHALL BE THE RESPONSIBILITY OF THE CONTRACTOR AND THE PROFESSIONALS INVOLVED FOR SUPERVISION OF CONSTRUCTION WORK BEFORE, DURING AND AFTER EXECUTION OF SUCH CONSTRUCTION WORK.

THIS DOCUMENT HAS BEEN PREPARED PURSUANT TO AND SUBJECT TO THE TERMS OF DULT. DULT ACCEPTS NO LIABILITY FOR ANY USE OF THIS DOCUMENT OR FOLLOWING DULT' EXPRESS AGREEMENT TO SUCH USE OR ONLY FOR THE PURPOSES FOR WHICH IT WAS PREPARED.

AUTHORITY:
**Directorate of Urban Land Transport**
Urban Development Department (UDD)
Government of Karnataka
BMTC, TTMC, 'B' Block, 4th Floor,
Shantinagar, K H Road, Bengaluru - 560027
Tel: 080-22226827, Fax: 080-22226830
Email: dultbangalore@gmail.com
www.urbantransport.kar.nic.in

| DRAWING NUMBER: | REVISION: | DATE: | SHEET NUMBER |
|---|---|---|---|
| TPE/APP/EZ/02/2022/PAP/CR/01 | R0 | AUG 2022 | 01 OF 02 |

| DESIGNED | DRAWN | CHECKED |
|---|---|---|
| PS | SKG | SK |

ISSUED ON BEHALF OF DIRECTORATE OF URBAN LAND TRANSPORT

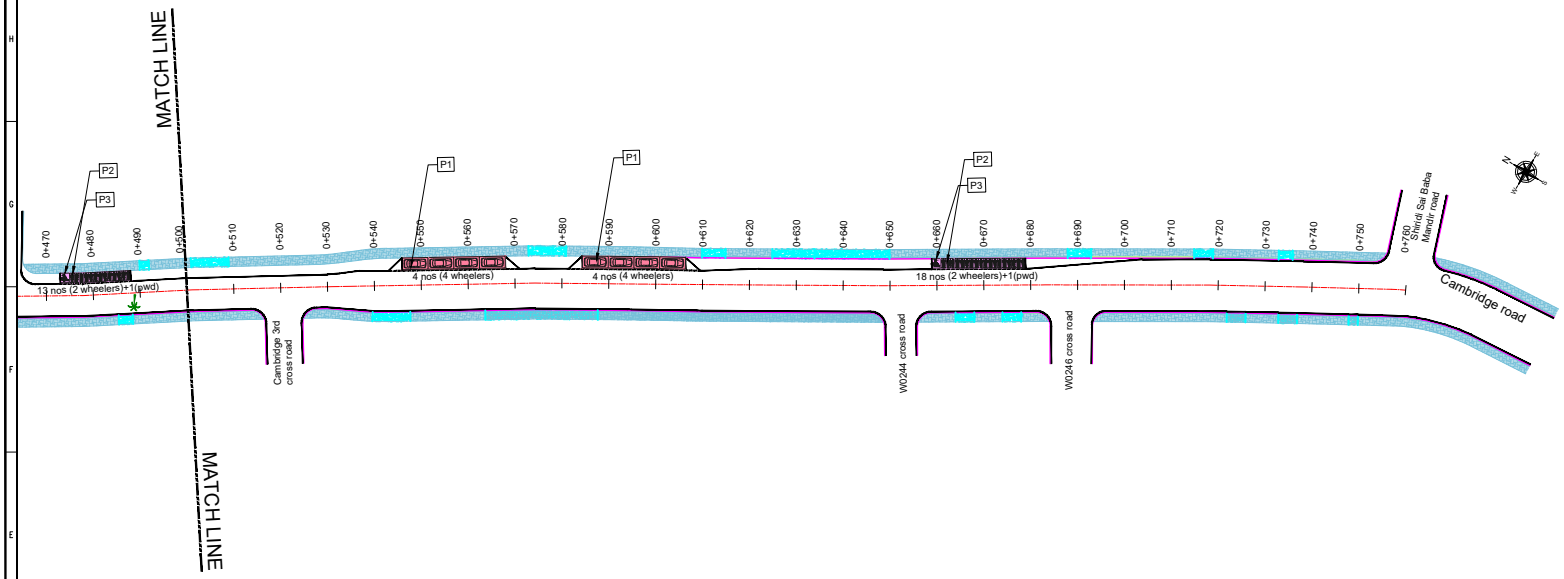


**LEGEND:**

- : PROPOSED CENTER LINE
- : LANE MARKING
- : ACCESS LANE MARKING
- : EDGE LANE MARKING
- : PROPOSED KERB LINE
- : PROPOSED FOOTPATH
- P1 : PROPOSED SIGN BOARD
- : PROPOSED CYCLE HUB
- : PROPOSED SMMS HUB
- : PROPOSED TWO WHEELER PARKING
- : PROPOSED PWD (PERSON WITH DISABILITIES) PARKING
- : PROPOSED AUTO RICKSHAW PARKING
- : PROPOSED CAR PARKING
- LCV : PROPOSED LIGHT COMMERCIAL VEHICLE (LCV) PARKING
- HCV : PROPOSED HEAVY COMMERCIAL VEHICLE (HCV) PARKING
- Loading / Unloading : PROPOSED LOADING/UNLOADING ZONE
- Pick-up/ Drop-off : PROPOSED PICK-UP/DROP-OFF ZONE
- : EXISTING FOOTPATH
- : EXISTING SHOULDER
- : EXISTING BUS STOP
- : EXISTING RAMP/ ENTRANCE
- : EXISTING TRANSFORMER

PURPOSE OF ISSUE:

## PARKING ARRANGEMENT PLAN

**NOTES:**

1. ALL DIMENSION ARE IN METRES UNLESS MENTIONED OTHERWISE.
2. DIMENSION ARE NOT TO BE SCALED, ONLY WRITTEN DIMENSION SHALL BE FOLLOWED.
3. THE GENERAL ARRANGEMENT PLAN HAS BEEN PREPARED USING FIELD MEASUREMENT DRAWINGS.
4. ANY MINOR CHANGES TO THE DRAWING REQUIRED CAN BE DONE TO BEST SUIT AS PER SITE CONDITIONS DURING EXECUTION.
5. THESE DRAWINGS TO BE USED ONLY FOR PROVISION OF AREA PARKING PLAN ASSOCIATED INFRASTRUCTURE.
6. ANY OTHER MANDATORY, WARNING AND INFORMATORY SIGNAGE BOARDS WHICH ARE REQUIRED AS PART OF ROAD SAFETY SHALL BE EXECUTED.
7. THE PARKING SIGNAGES SHOULD BE INSTALLED AS PER THE PARKING SIGNAGE MANUAL SHARED BY DULT.
8. THE LOCATION OF SIGNAGE CAN BE ADJUSTED TO BEST SUIT AS PER SITE CONDITIONS DURING EXECUTION.

| REVISION DETAILS | DATE | REV. NO |
|---|---|---|
| | | |
| | | |
| | | |
| | | |

SUBMITTED TO:

**BRUHAT BENGALURU MAHANAGARA PALIKE**

PROJECT TITLE:

**AREA PARKING PLAN**
**EAST ZONE - WARD NO. 89**
**CAMBRIDGE ROAD ROAD**
**(8907-8908)**

DRAWING TITLE:

**PARKING ALLOCATION PLAN**
**Ch. 0+500 to Ch. 0+760**

SCALE 1:500 IN A1 SIZE

THIS DRAWING IS THE PROPERTY OF DULT AND SHALL NOT BE COPIED OR USED WITHOUT WRITTEN PERMISSION.
PROVIDING QUALITY CONTROL AND QUALITY ASSURANCE, WHICH INCLUDES QUALITY OF MATERIALS USED AND WORKMANSHIP PROVIDED ALONG WITH SUPERVISION SHALL BE THE RESPONSIBILITY OF THE CONTRACTOR AND THE PROFESSIONALS INVOLVED FOR SUPERVISION OF CONSTRUCTION WORK BEFORE, DURING AND AFTER EXECUTION OF SUCH CONSTRUCTION WORK.

THIS DOCUMENT HAS BEEN PREPARED PURSUANT TO AND SUBJECT TO THE TERMS OF DULT. DULT ACCEPTS NO LIABILITY FOR ANY USE OF THIS DOCUMENT OR FOLLOWING DULT EXPRESS AGREEMENT TO SUCH USE OR ONLY FOR THE PURPOSES FOR WHICH IT WAS PREPARED.

AUTHORITY:
**Directorate of Urban Land Transport**
Urban Development Department (UDD)
Government of Karnataka
BMTC, TTMC, 'B' Block, 4th Floor,
Shantinagar, K H Road, Bengaluru - 560027
Tel: 080-22224627, Fax: 080-22224630
Email: dultbangalore@gmail.com
www.urbantransport.kar.nic.in

| DRAWING NUMBER: | REVISION: | DATE: | SHEET NUMBER: |
|---|---|---|---|
| TPE/APP/EZ/02/2022/PAP/CR/02 | R0 | AUG 2022 | 02 OF 02 |

| DESIGNED | DRAWN | CHECKED |
|---|---|---|
| PS | SKG | SK |

ISSUED ON BEHALF OF DIRECTORATE OF URBAN LAND TRANSPORT

Aug 19, 2022 - 3:55pm
Plot Date: Z:\TECHNICAL SECTION\PROJECT FOLDER\REAR APRON\PLAN\01 EAST ZONE\DETAILED DESIGN DRAWINGS\AREA\8907-8908_ROAD (8907-8908)-SKG\CAMBRIDGE ROAD (8907-8908).DWG
Plot Name: